


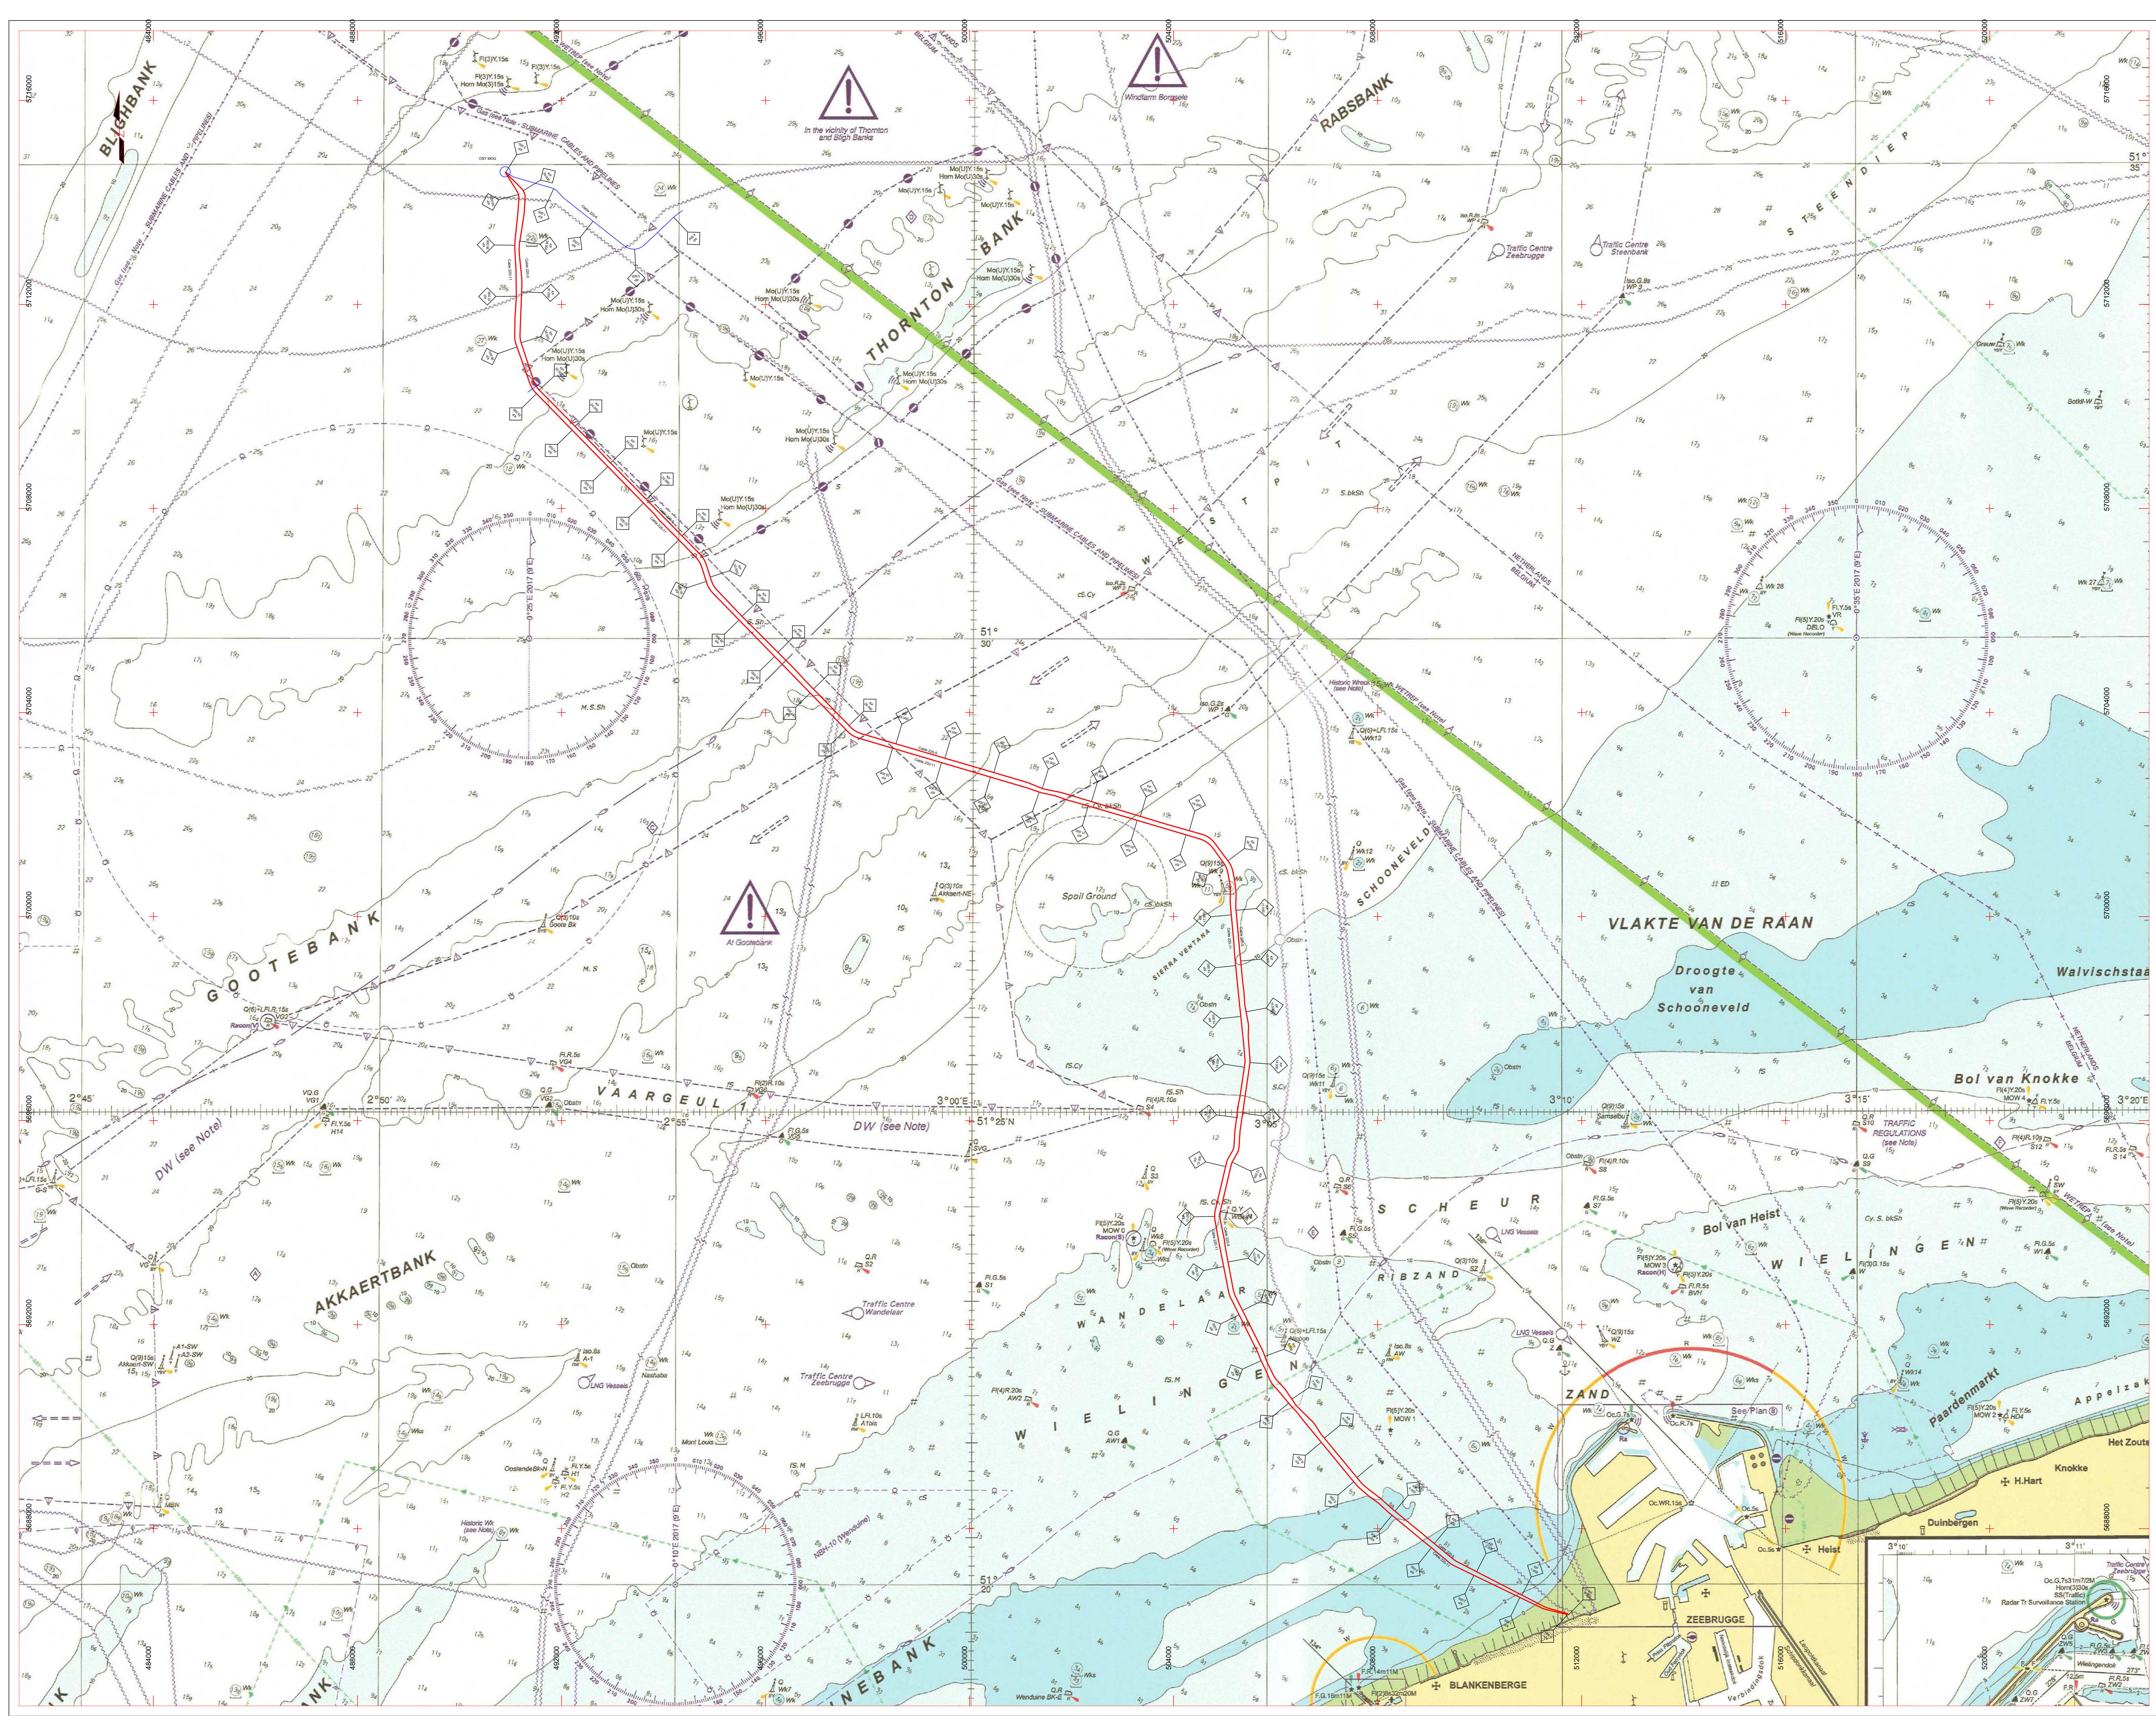

NOTES

LEGEND

Access Zone E1a

KEYVIEW

This Drawing

PLANVIEW SCALE

Scale: 1:40,000

0 0.5 1 1.5 2 2.5 3 3.5 4 km

Do not scale this drawing

DRAWING STATUS

F

E

D

C

R

A

Rvw

21/05/2019

18/01/2019

15/01/2019

07/12/2018

24/10/2018

20/09/2018

Simplified drawing

Navigation Channel Update

Background Map Update

Background Drawing Update

Cables Update - Planner - Magnetic Linear objects

First Issue

TIDEWAY bv

Minerium 7442

4817 ZG Breda, Netherlands

Tel. +31 76 522 41 40

Fax. +31 76 522 41 40

Member of the DEME Group

Client

Project

Title

etia

MOG

Modular Offshore Grid Submarine Cables

Cable Route Overview Map

Drawing No.

Scale

Drawn

MOG-DI-DS-DWG-00014

1:40,000

BEBE

Sheet 1 of 1

Checked

THNO

Date

21/05/2019

Approved

KAMA

Copyright reserved

AI